CUSTOMER'S BA TITLE

Modern Pragmatic

Index	Description	Drawing No.	Material	Q'ty	Remark

18"

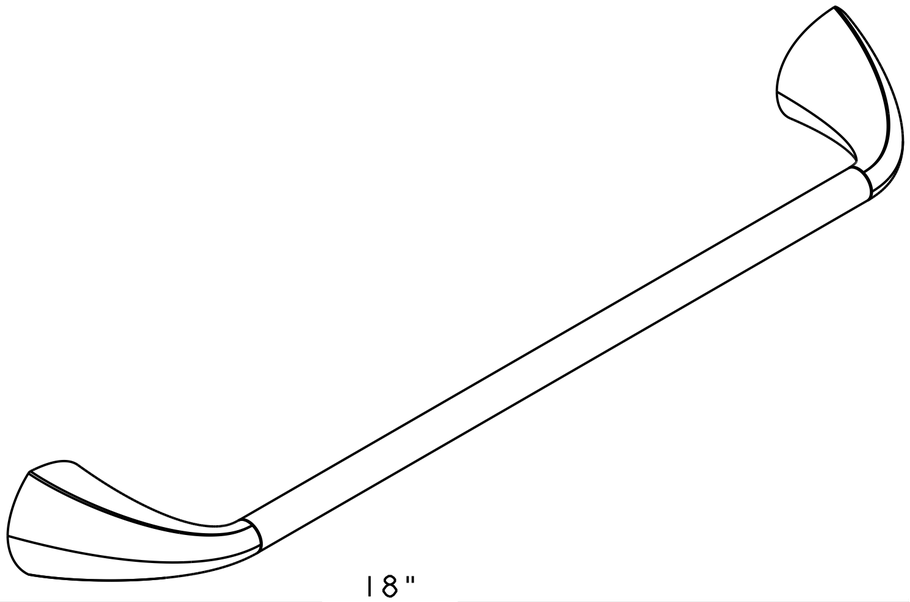

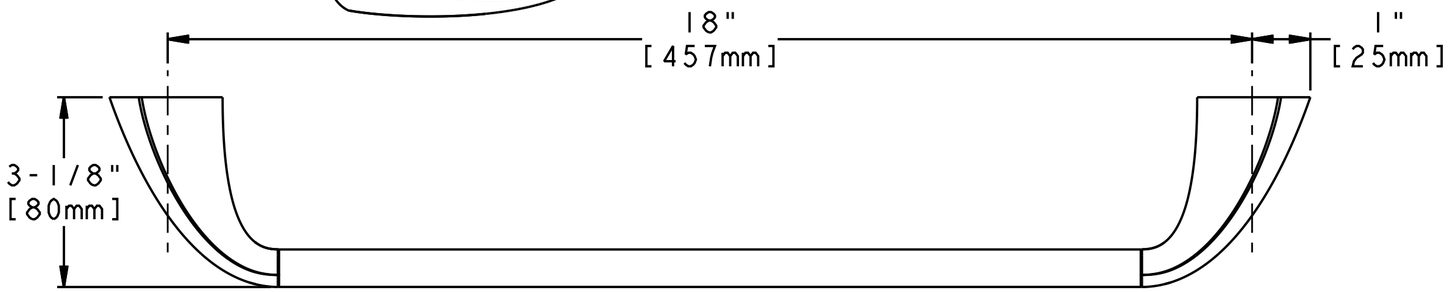

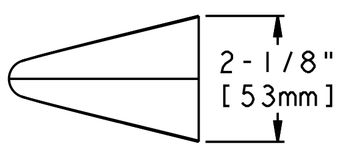

Version	1	DWG. no			DWG. name			SHENTER	Tolerances unless otherwise specified	0.XXX±0.13 0.xx±0.254 0.x±2.54 ANG±1.0°	Approved by		Director	
Remark	Confidential	3203111-0000-S			18" Towel Bar			SHENTER ENTERPRISE CO., LTD TEL:886-4-8526311-2 FAX:886-4-8528747 E-mail:shenter@ms24.hinet.net			Supervised by		DWG. Controller	
Title	3203111	Material	Zinc Alloy	Page	1/2	Units	inches [mm]	Scale	THIRD ANGLE PROJECTION	DWG A4 SIZE	Drawn		Date	990127

APPLICABLE STANDARDS:

A. F100_200 (COLOR/FINISH)

B F100_011 (COLOR/FINISH CLASS A)

C F100_201 (COLOR/FINISH CLASS 1)

NOTES:

1. TOWEL BAR (ITEM 9) B
2. ESCUTCHEONS (ITEM 7 & 10) C
3. SHEET 3 FOR BRUSHING DIRECTIONS. A1
4. SHEET 4 FOR HIGHLIGHTED ORGANIC OR OTHER SPECIAL FINISHES. A2

SHT	SYM	BY	DESCRIPTION	DATE
1,3,4	A	ALP	SEE PCI P1103232	04.29.11
1-3	-	CDE	SEE PCI P1002549	02.09.10

DWG REVISION RECORD

ALL DIMENSIONS IN: ~~INCHES [MM]~~

DIMENSIONING AND TOLERANCING PER ASME Y14.5M-1994

TOLERANCES UNLESS OTHERWISE SPECIFIED

.XXX ± 0.001

.XX ± 0.01

.X ± 0.1

ANG ± 0.5

THIS DRAWING IN DESIGN AND DETAILS IS THE PROPERTY OF KOHLER CO. AND MAY NOT BE USED EXCEPT IN CONNECTION WITH KOHLER CO. WORK. ALL RIGHTS OF DESIGN OR INVENTION ARE RESERVED.

APPROVED	DATE	PLOT DATE	SCALE
NICOLE SORENSON	02.09.10	02.09.10	1.000

DRAWN	DATE	CHECKED	DATE	DWG
C. EDMONDS	02.09.10	-	-	C

DO NOT SCALE DRAWING — PRO/E — SIZE

KOHLER

KOHLER CO. KOHLER, WISCONSIN 53044

THIRD ANGLE PROJECTION

DESCRIPTION — ASSEM NAME: 1143078

18" TOWEL BAR ASSEMBLY

DWG. NO. 1143078 — SHT 1 of 4

4 3 2 1

D C B A

CUSTOMER'S BA TITLE

Modern Pragmatic

Kohler Part #1143078

18 11/16

Index	Description	Drawing No.	Material	Q'ty	Remark
1	Anchor	CHCA4006	Plastic	4	
2	Screw	CEAC8141-1	Stainless Steel	4	
3	Anchor	CHCA7009	Plastic	4	
4	Allen Wrench	CEKK2-5	Iron	1	
5	Wall Mount Plate	3203065-0300-S	Zinc Alloy	2	
6	Left Post,TB	3203111-0100-S	Zinc Alloy	1	
7	Screw,Set	CEHA5088-1	Stainless Steel	2	
8	18" Tube	3203111-0300-S	Brass	1	
9	Right Post,TB	3203111-0200-S	Zinc Alloy	1	

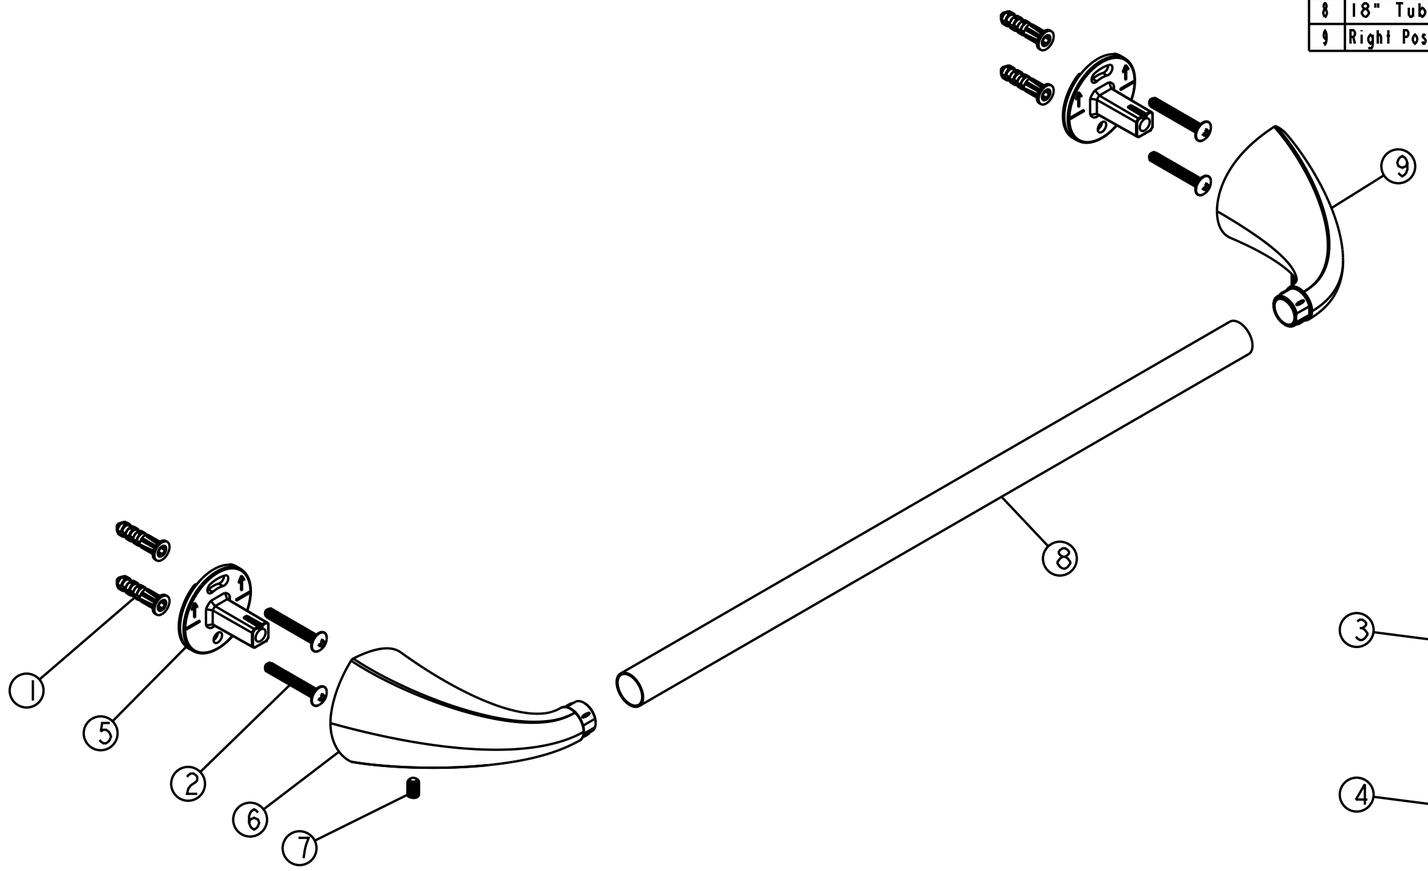

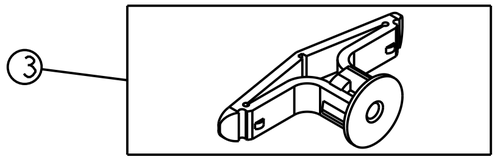

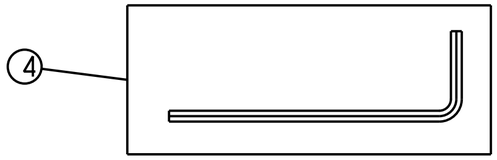

Version	1	DWG. no				DWG. name			
Remark	Confidential	3203111-0000-S				18" Towel Bar			
Title	3203111	Material	Zinc Alloy	Page	2/2	Units	mm	Scale	

SHENTER

SHENTER ENTERPRISE CO., LTD
TEL:886-4-8526311-2
FAX:886-4-8528747
E-mail:shenter@ms24.hinet.net

Tolerances unless otherwise specified	0.XXX±0.13 0.XX±0.254 0.X±2.54 ANG±1°	Approved by		Director	
THIRD ANGLE PROJECTION	DWG A4 SIZE	Supervised by		DWG. Controller	
		Drawn		Date	990127

ALL DIMENSIONS IN: ~~INCHES~~				
			SEE SHEET #1	
1,3,4	A			
1-3	-			
SHT	SYM	BY	DESCRIPTION	DATE

DWG REVISION RECORD

DIMENSIONING AND TOLERANCING PER ASME Y14.5M-1994

TOLERANCES UNLESS OTHERWISE SPECIFIED

.XXX ± 0.001
.XX ± 0.01
.X ± 0.1
ANG ± 0.5

THIS DRAWING IN DESIGN AND DETAILS IS THE PROPERTY OF KOHLER CO. AND MAY NOT BE USED EXCEPT IN CONNECTION WITH KOHLER CO. WORK. ALL RIGHTS OF DESIGN OR INVENTION ARE RESERVED.

APPROVED	DATE	PLOT DATE	SCALE
NICOLE SORENSON	02.09.10	02.09.10	1.000
DRAWN: C. EDMONDS	DATE: 02.09.10	CHECKED: -	DATE: -

DWG C SIZE

DO NOT SCALE DRAWING — PRO/E

KOHLER
KOHLER CO. KOHLER, WISCONSIN 53044

THIRD ANGLE PROJECTION

DESCRIPTION: 18" TOWEL BAR ASSEMBLY

ASSEM NAME: 1143078

DWG. NO. 1143078

SHT 2 of 4

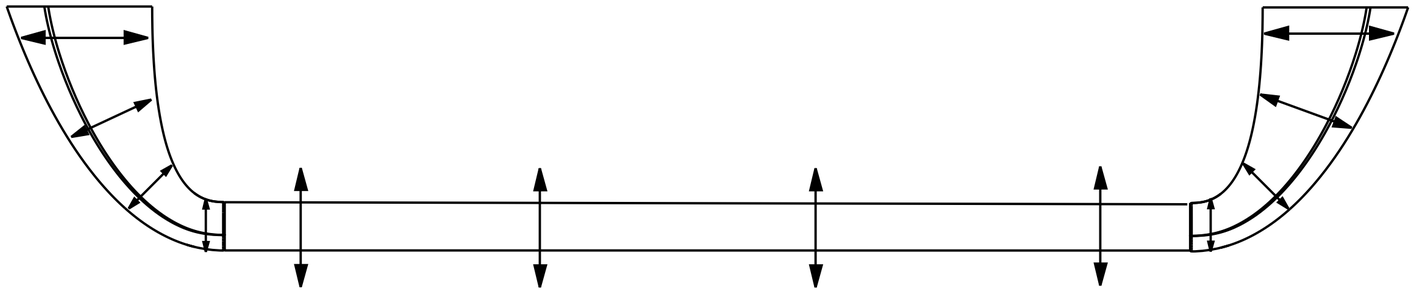

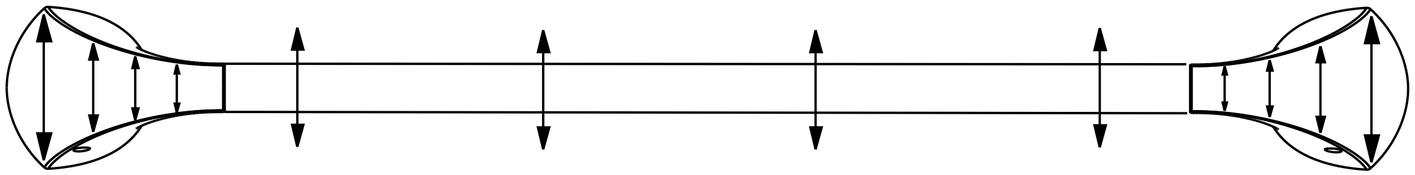

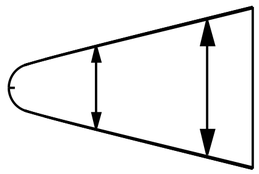

BRUSHING NOTATION KEY

- Directional
- Circular
- No Brush
- B — Blend
- PW — Pin Wheel

ALL DIMENSIONS IN: ~~INCHES~~

SEE SHEET #1

SHT	SYM	BY	DESCRIPTION	DATE
1,3,4	A			
1-3	-			

DWG REVISION RECORD

A3

TOLERANCES UNLESS OTHERWISE SPECIFIED
.XXX ± 0.001
.XX ± 0.01
.X ± 0.1
ANG ± 0.5

THIS DRAWING IN DESIGN AND DETAILS IS THE PROPERTY OF KOHLER CO. AND MAY NOT BE USED EXCEPT IN CONNECTION WITH KOHLER CO. WORK. ALL RIGHTS OF DESIGN OR INVENTION ARE RESERVED.

DIMENSIONING AND TOLERANCING PER ASME Y14.5M-1994

APPROVED	DATE	PLOT DATE	SCALE
NICOLE SORENSON	02.09.10	02.09.10	1.000

DRAWN	DATE	CHECKED	DATE	DWG
C. EDMONDS	02.09.10	-	-	C

DO NOT SCALE DRAWING — PRO/E — SIZE

KOHLER
KOHLER CO. KOHLER, WISCONSIN 53044

THIRD ANGLE PROJECTION

DESCRIPTION — ASSEM NAME: 1143078

18" TOWEL BAR ASSEMBLY

DWG. NO. 1143078 — SHT 3 of 4

1 2 3 4 — A B C D

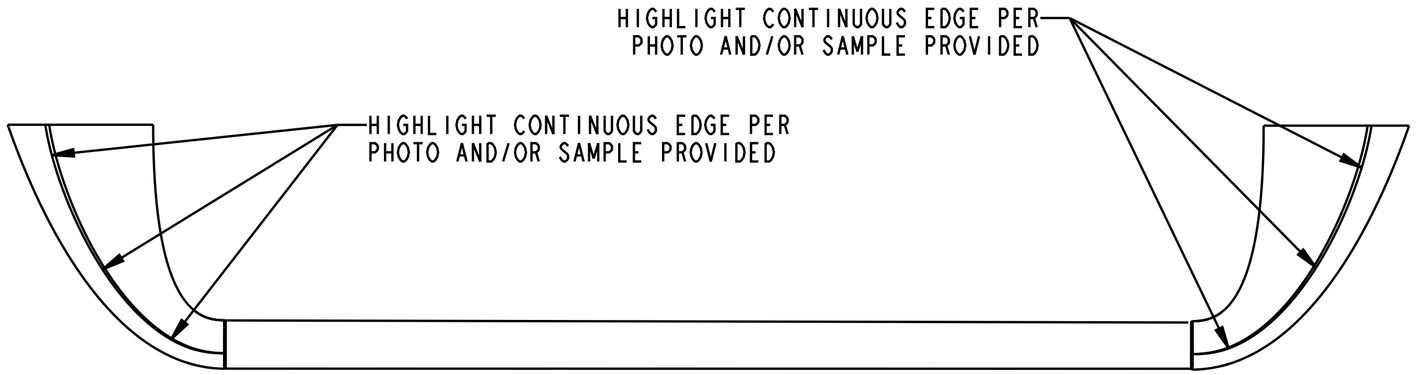

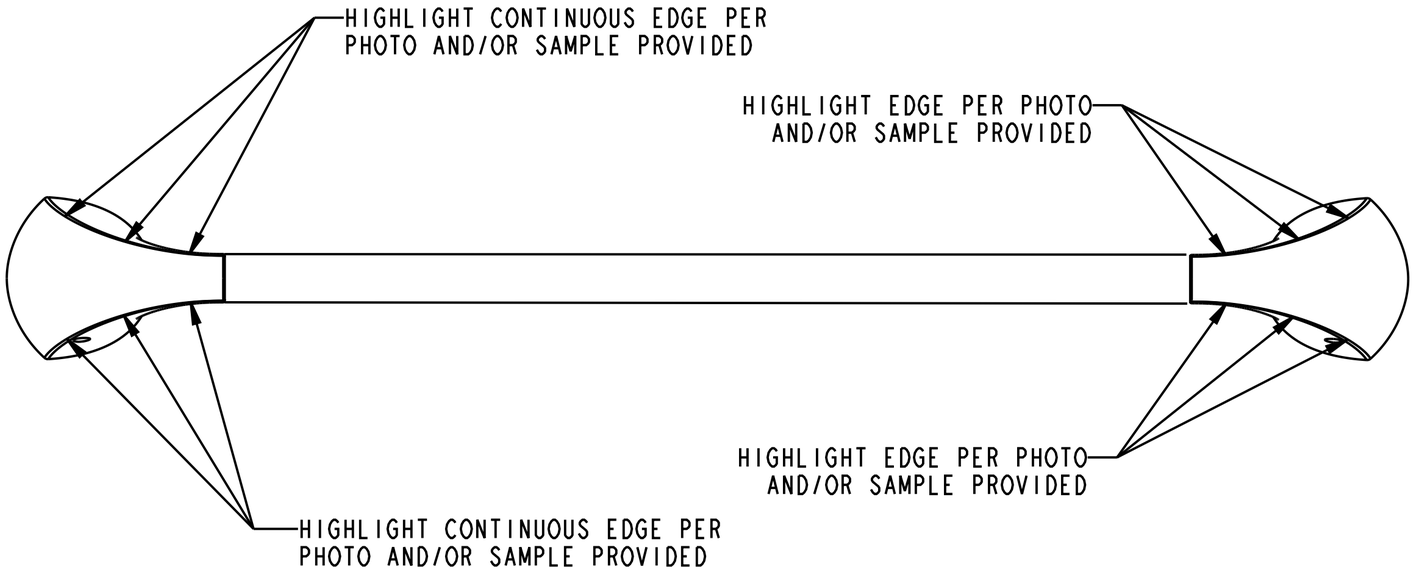

ALL DIMENSIONS IN: ~~INCHES~~

SEE SHEET #1

SHT	SYM	BY	DESCRIPTION	DATE
1,3,4	A			
1-3	-			

DWG REVISION RECORD

A4

DIMENSIONING AND TOLERANCING PER ASME Y14.5M-1994

TOLERANCES UNLESS OTHERWISE SPECIFIED

.XXX ± 0.001
.XX ± 0.01
.X ± 0.1
ANG ± 0.5

THIS DRAWING IN DESIGN AND DETAILS IS THE PROPERTY OF KOHLER CO. AND MAY NOT BE USED EXCEPT IN CONNECTION WITH KOHLER CO. WORK. ALL RIGHTS OF DESIGN OR INVENTION ARE RESERVED.

APPROVED	DATE	PLOT DATE	SCALE
NICOLE SORENSON	04.29.11		1.000

DRAWN	DATE	CHECKED	DATE	DWG
A. PROCTOR	04.29.11	-	-	C

DO NOT SCALE DRAWING — PRO/E — SIZE

KOHLER

KOHLER CO. KOHLER, WISCONSIN 53044

THIRD ANGLE PROJECTION

DESCRIPTION — ASSEM NAME: 1143078

18" TOWEL BAR ASSEMBLY

DWG. NO. 1143078 — SHT 4 of 4

D C B A

4 3 2 1